CORRECTION

CERTIFICATE OF SURVEY NO. 293-A

LOCATED IN THE SE 1/4 OF SEC.11, THE SW 1/4 & SE 1/4 OF SEC.12, AND THE NW 1/4 & NE 1/4 OF SEC.13, T4 S, R2W, M.P.M.

MADISON COUNTY, MONTANA

NOTE: TO CORRECT THAT C.O.S. RECORDED IN BOOK 7 OF SURVEYS, PAGE 293 BY ADDING A ROAD EASEMENT ON TRACTS 112-A & 112-B AND TO DELETE THE EXISTING EASEMENT ON TRACT 117 AND REPLACE WITH A ROAD EASEMENT ALONG THE SOUTH & WEST BOUNDARIES OF TRACT 117 AS THE ROAD IS PRESENTLY CONSTRUCTED.

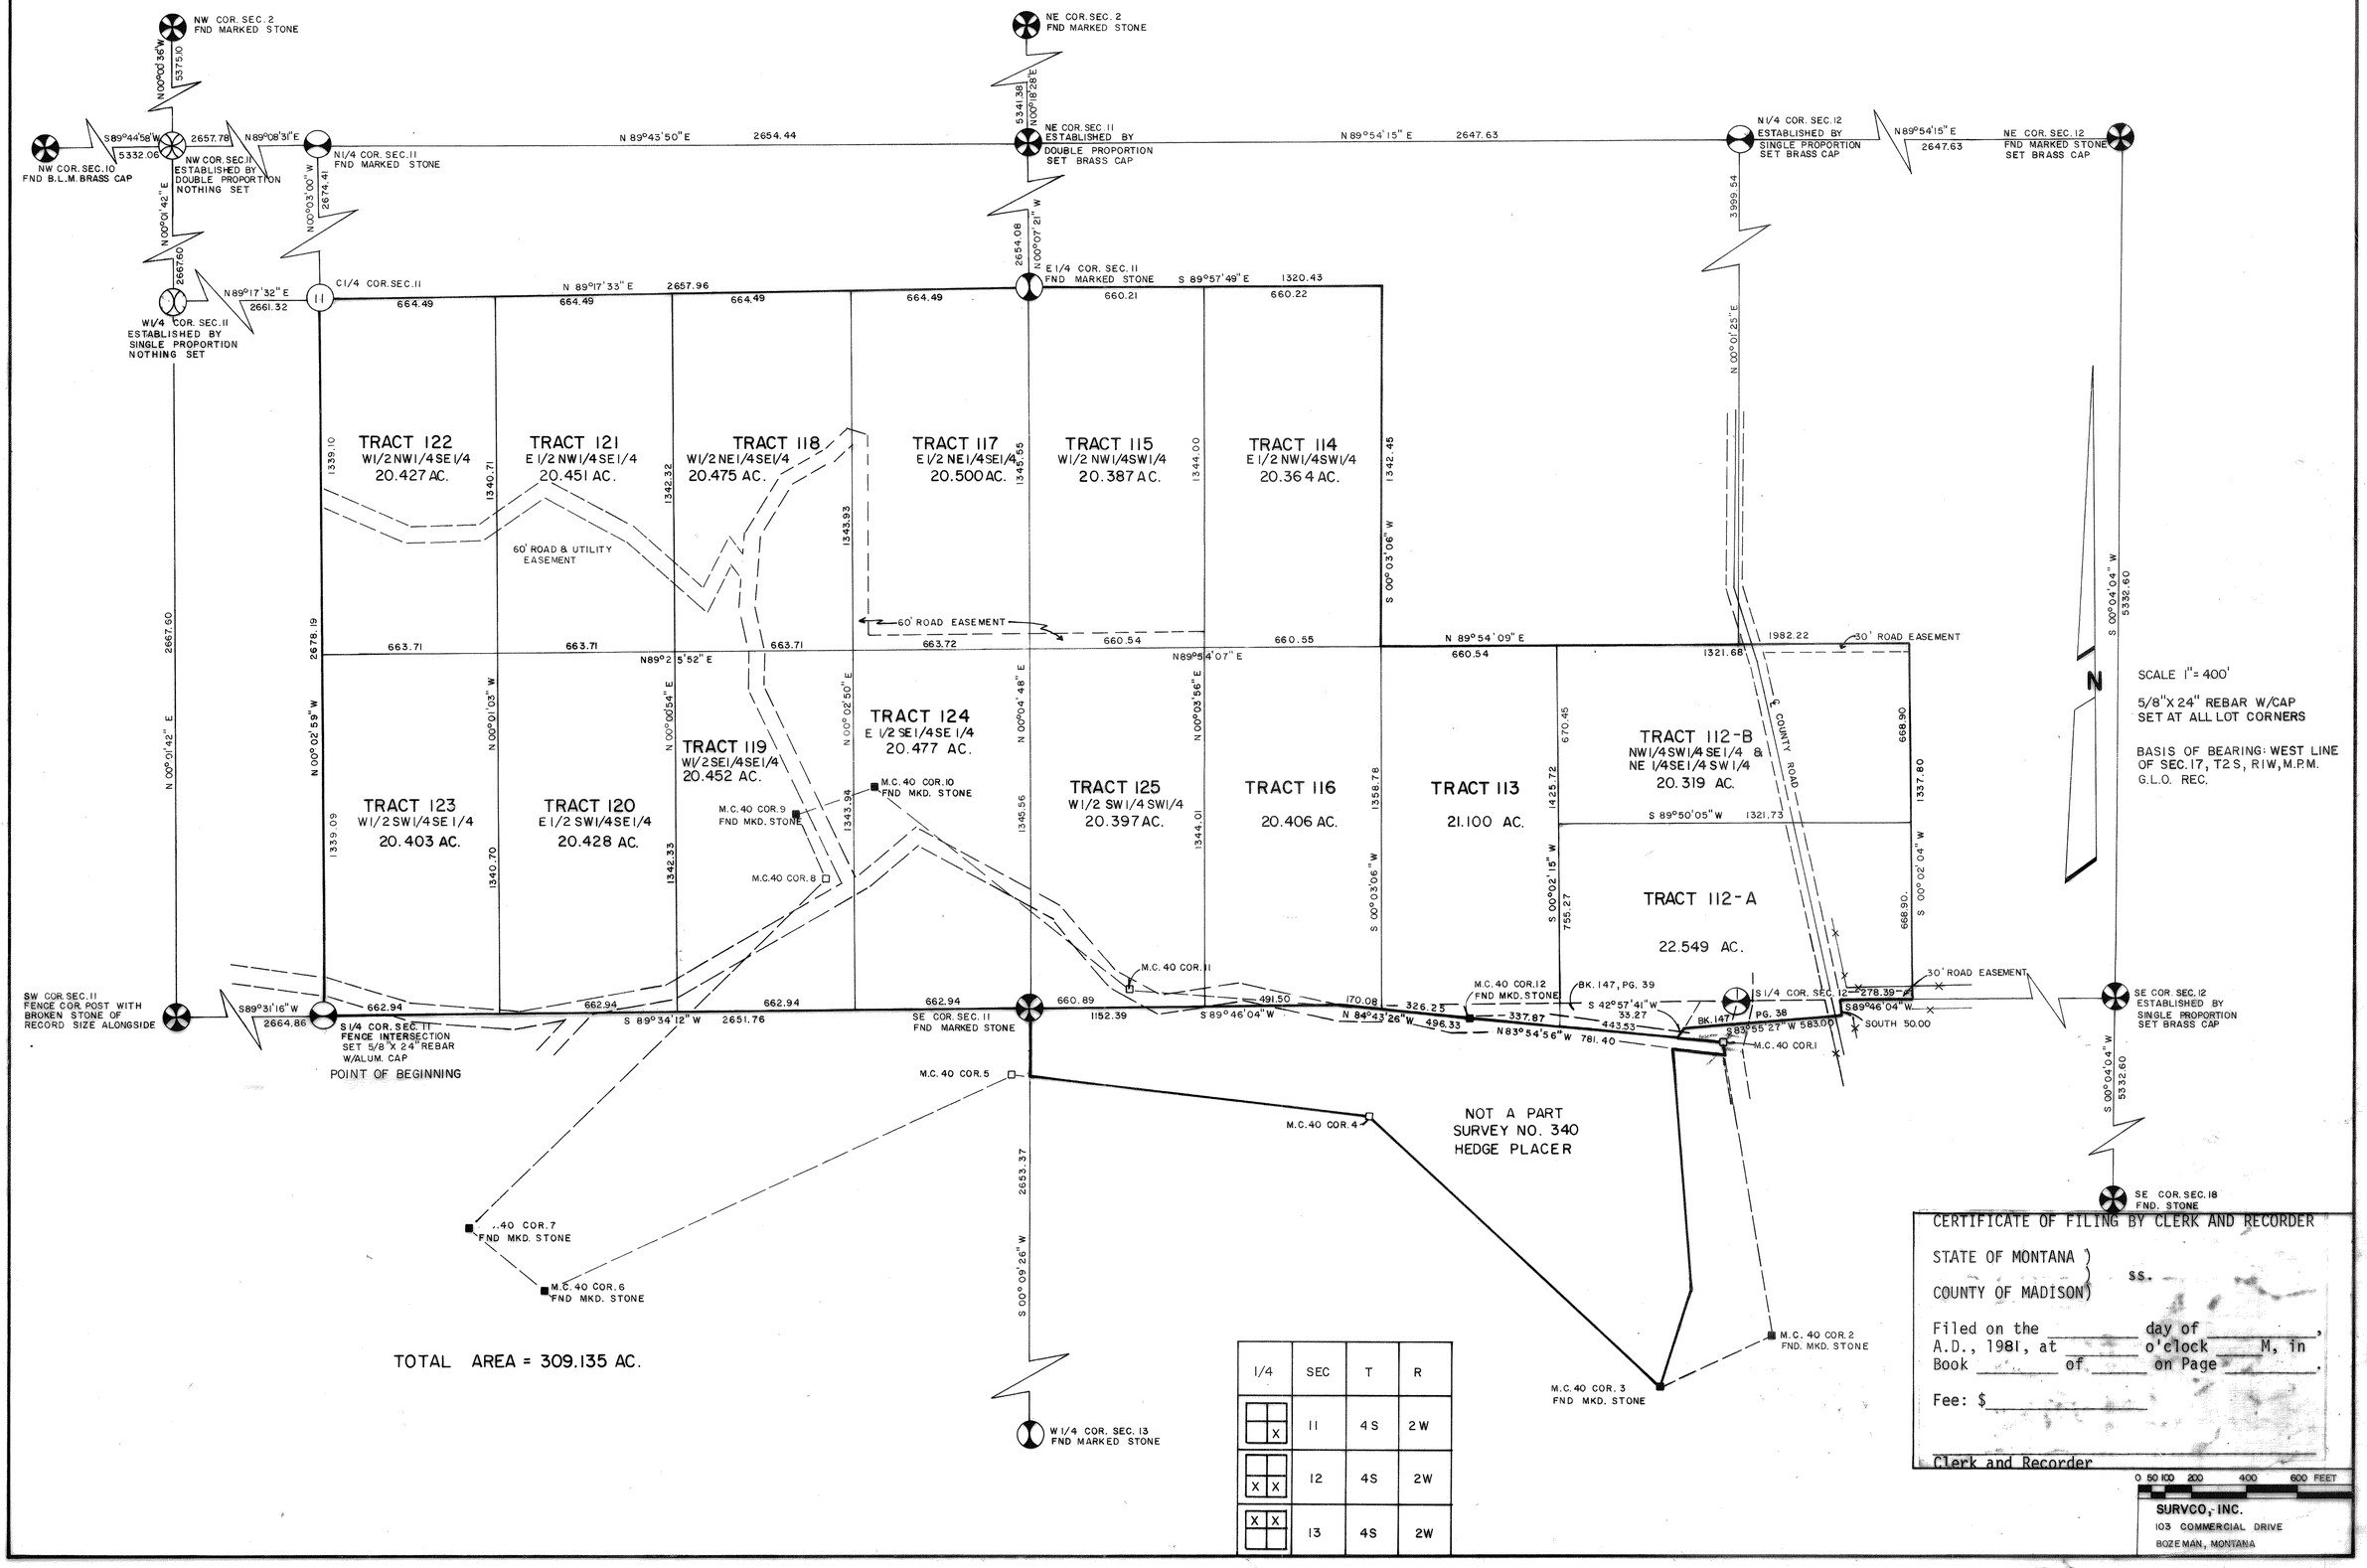

1/4	SEC	T	R
X	11	4 S	2 W
X X	12	4S	2W
X X	13	4S	2W

CERTIFICATE OF FILING BY CLERK AND RECORDER

STATE OF MONTANA)
COUNTY OF MADISON) ss.

Filed on the _____ day of _____, A.D., 1981, at _____ o'clock ____ M, in Book _____ of _____ on Page _____.

Fee: $_____

Clerk and Recorder

SURVCO, INC.
103 COMMERCIAL DRIVE
BOZEMAN, MONTANA

1133 SHINING MOUNTAINS WEST